


100x50 RHS Frame

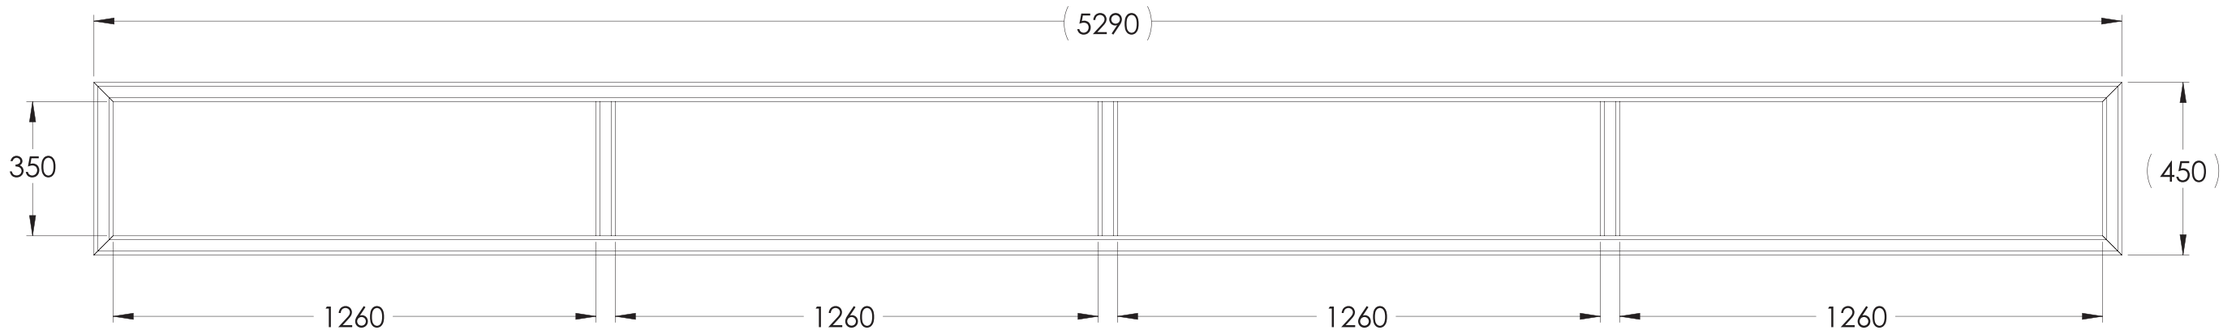

Assembly Exploded View

NOTE: **WINDOW TO BE INSTALLED ON LEFT WALL WHEN VIEWING FRONT CONTAINER DOORS FROM THE OUTSIDE**

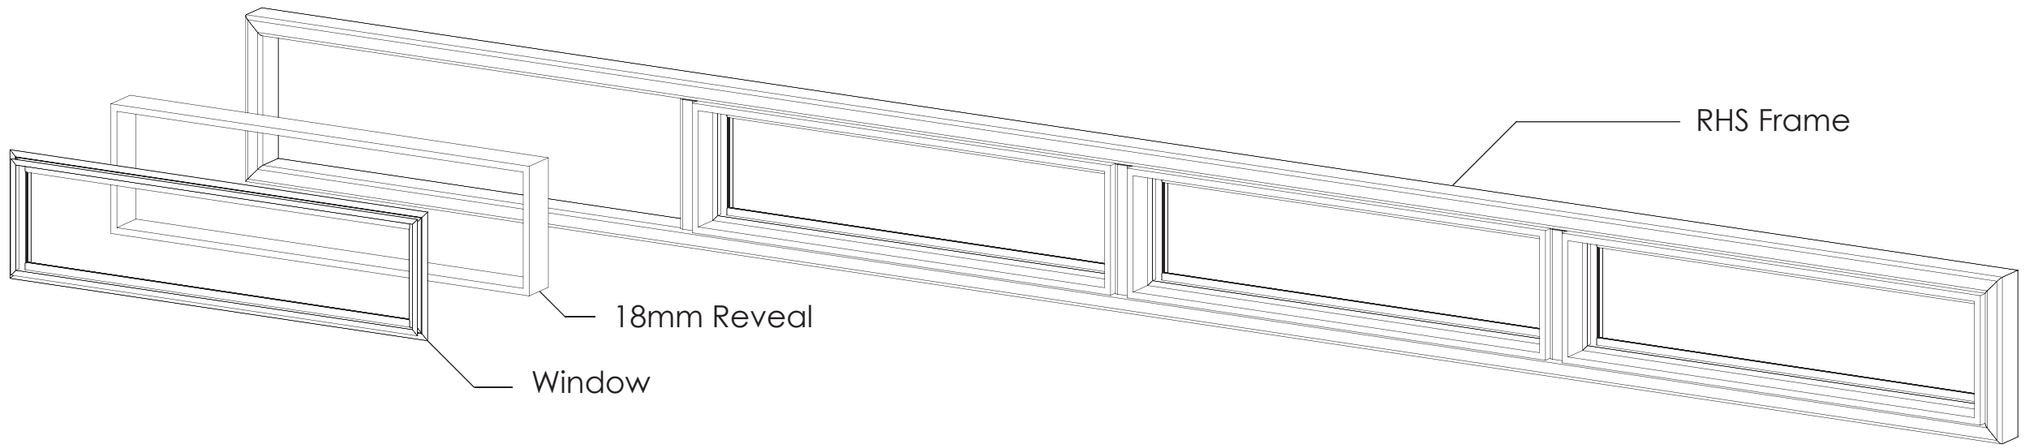

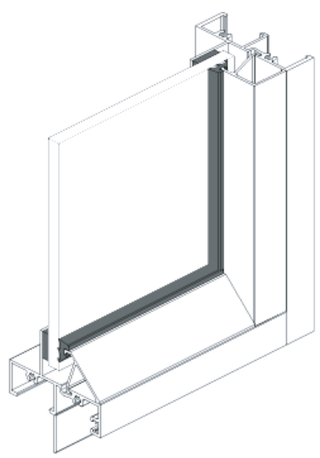

AWS
ARCHITECTURAL WINDOW SYSTEMS PTY LTD

ARCHITECTURAL WINDOW SYSTEMS

RESIDENTIAL SERIES | SERIES 516 FIXED

GENERAL
Glass Thickness
4mm

Frame Depth
50mm

ENERGY
UW Range
3.4-6.6

SHGC Range
0.21-0.66

WEATHER

Maximum Water
450 Pa.

ACOUSTICS

6.38mm Lam
34 (-1;2)

10.38mm Lam
STC36

UNLESS OTHERWISE SPECIFIED: DIMENSIONS ARE IN MILLIMETERS SURFACE FINISH: TOLERANCES: LINEAR: ANGULAR:		FINISH:			DEBURR AND BREAK SHARP EDGES	DO NOT SCALE DRAWING / REVISION
						[WINDOW ASSEMBLY]
	NAME	SIGNATURE	DATE			TITLE: STUDIO
DRAWN						
CHK'D						
APPV'D						
MFG						
Q.A				MATERIAL:		DWG NO. 1 / A3
				WEIGHT:		SCALE:1:16 / SHEET 1 OF 1